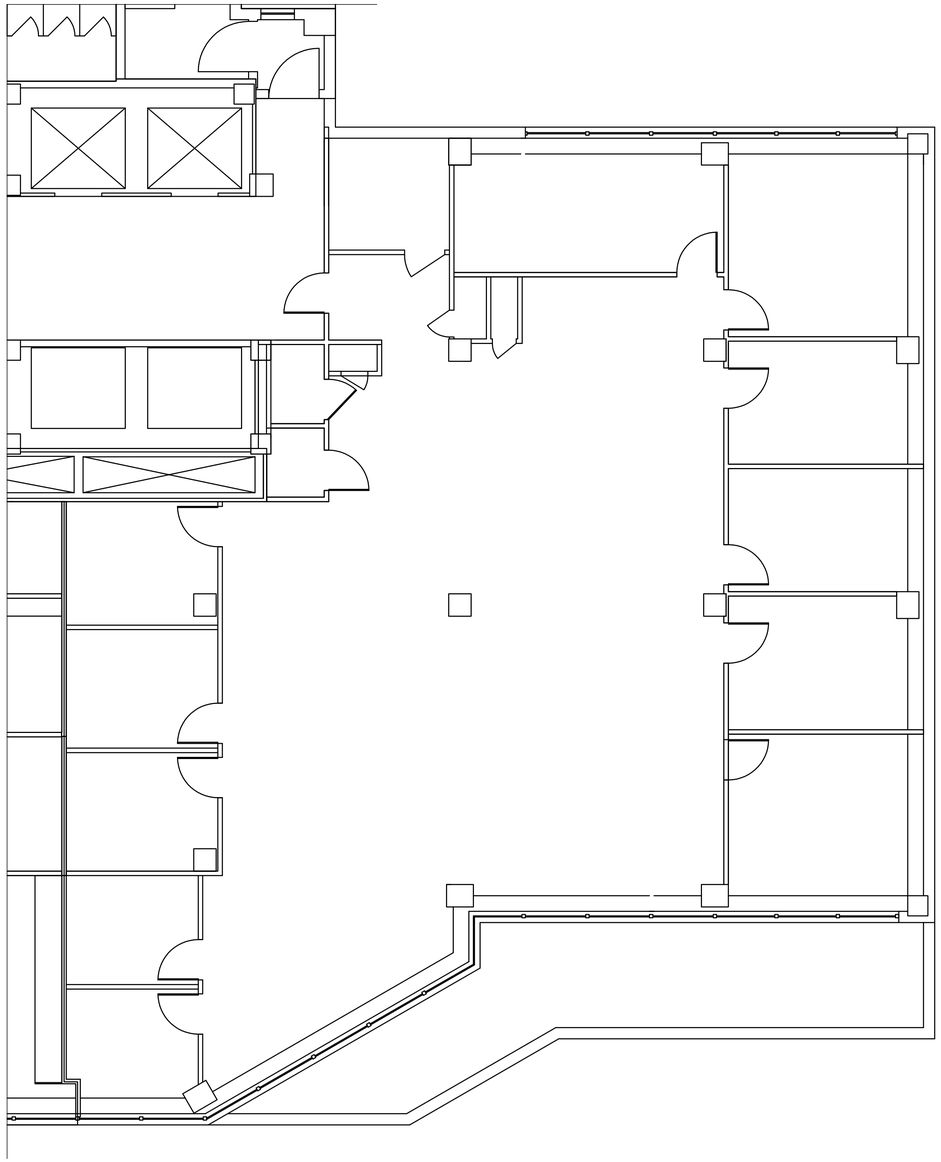

EXISTING PLAN

SCALE: 3/16"=1'-0"

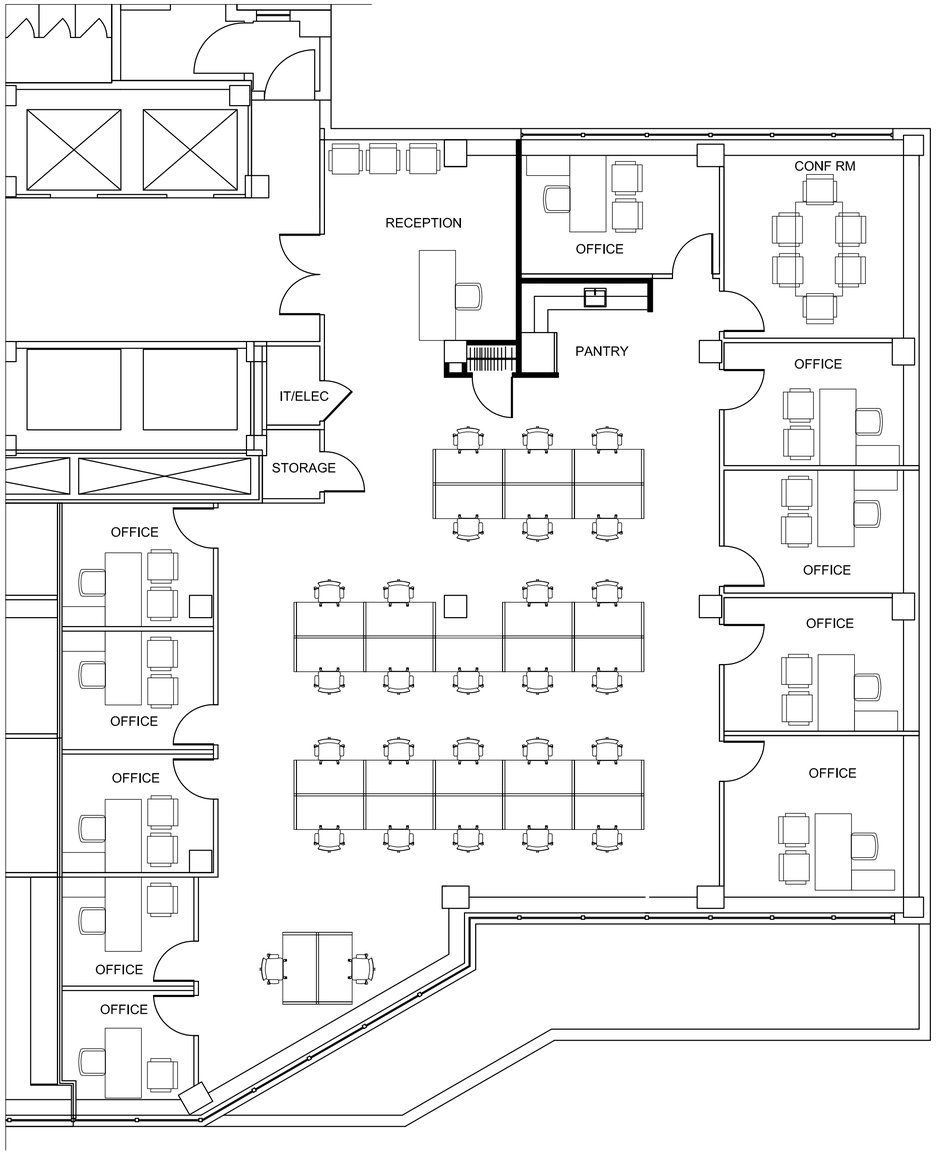

PROPOSED PLAN

SCALE: 3/16"=1'-0"

DOB APPROVAL:

RUDIN MANAGEMENT
345 PARK AVENUE
NEW YORK, NY 10154

ENGINEER

REV NO.	DATE	REVISION

ISSUE:	DATE:	REMARKS:
1	7/19/18	ISSUED FOR REVIEW

ANTONIO LEO ARCHITECT
3 GIFFORD STREET
TUCKAHOE NY 10707
914-337-9770 TEL
info@aleoarchitects.com

PROJECT:
PRELIMINARY PLAN
355 LEXINGTON AVE
NEW YORK, NY
10TH FLOOR

DRAWING TITLE:

PRELIMINARY PLAN

SEAL & SIGNATURE

DATE:	7/18/18
PROJECT NO.	98689
DRAWN BY:	AL & SL
SCALE:	AS NOTED

A-100.00